Brunswick County Comprehensive Wastewater Master Plan

20-Year Regional Sewer Collection System Infrastructure

Legend

Sewer Nodes

- Regional Water Reclamation Facilities
- Regional Pumping Station

Collectors

- 8"
- 10"
- 12"
- 16"
- 18"
- 20"
- 24"
- Local Collection System
- Southwest Region
- Northeast Region
- Southeast Region
- West Region
- Highways
- Municipal Boundaries

10000 0 10000 20000 30000 Feet

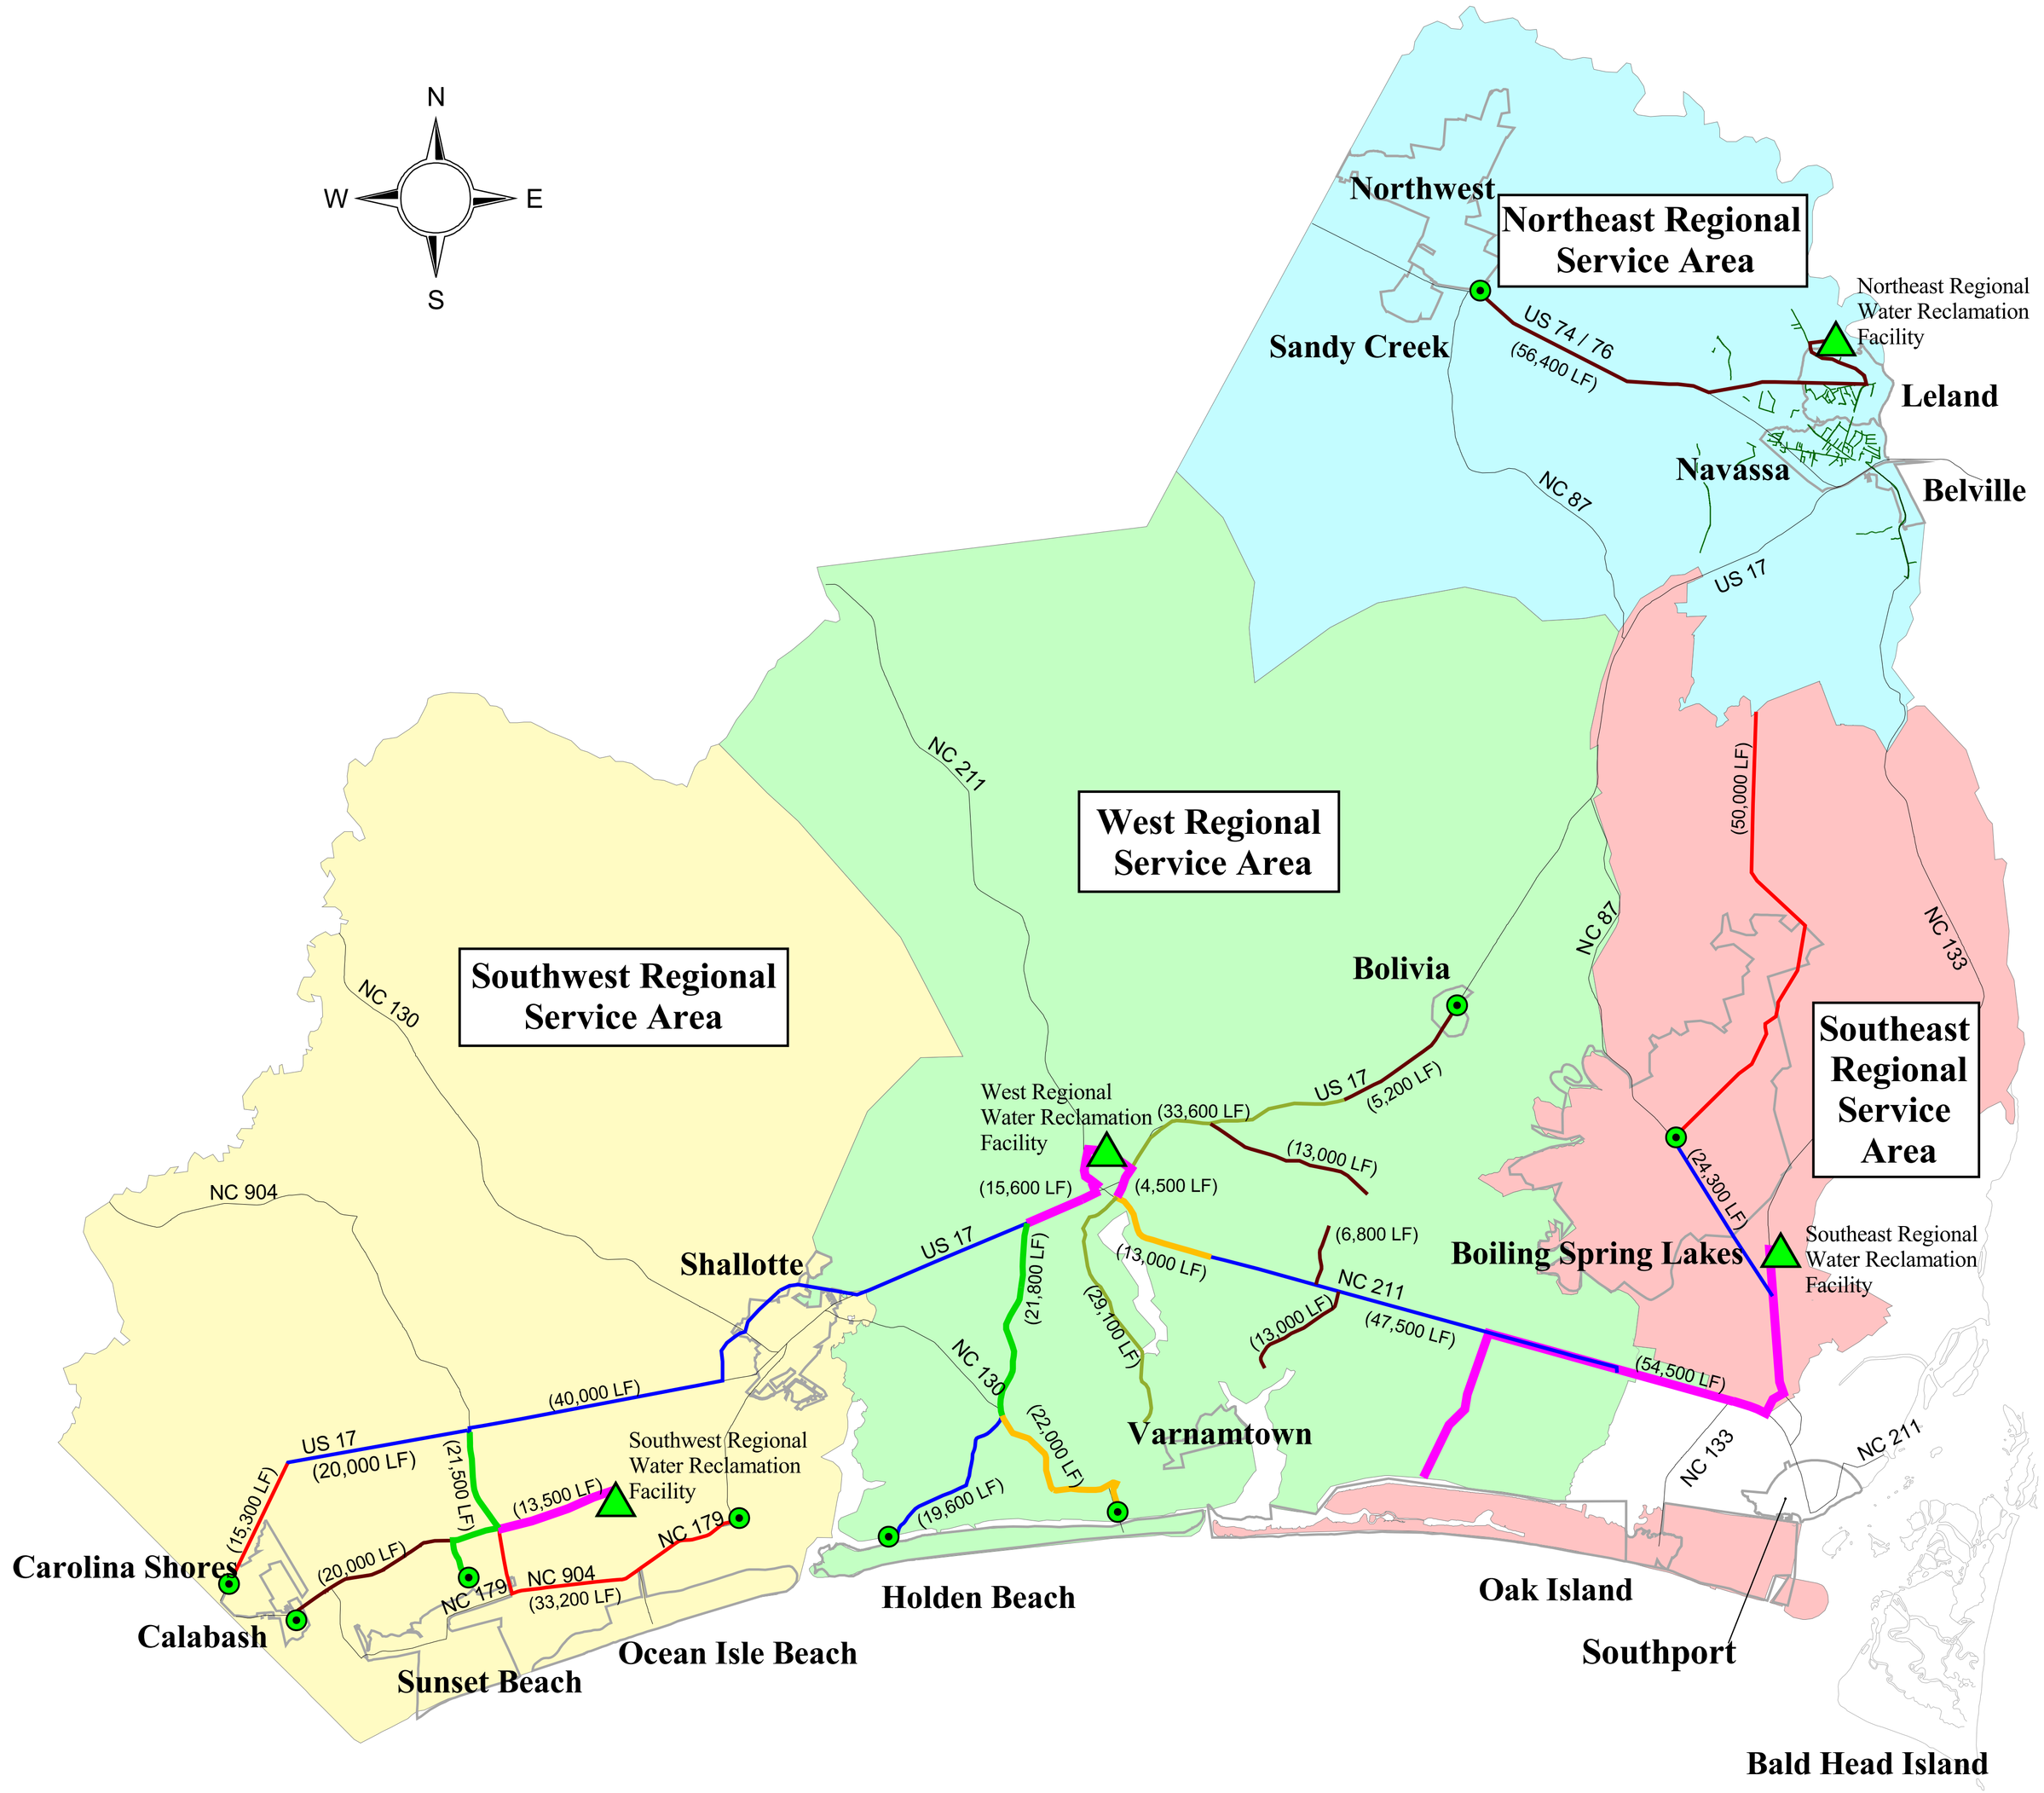

HDR ONE COMPANY | Many Solutions

GIS\Projects\08176_BrunswickCo\21237_WWTR_Master_Plan\map_docs\apr\2005_WWMP_Infrastructure.apr